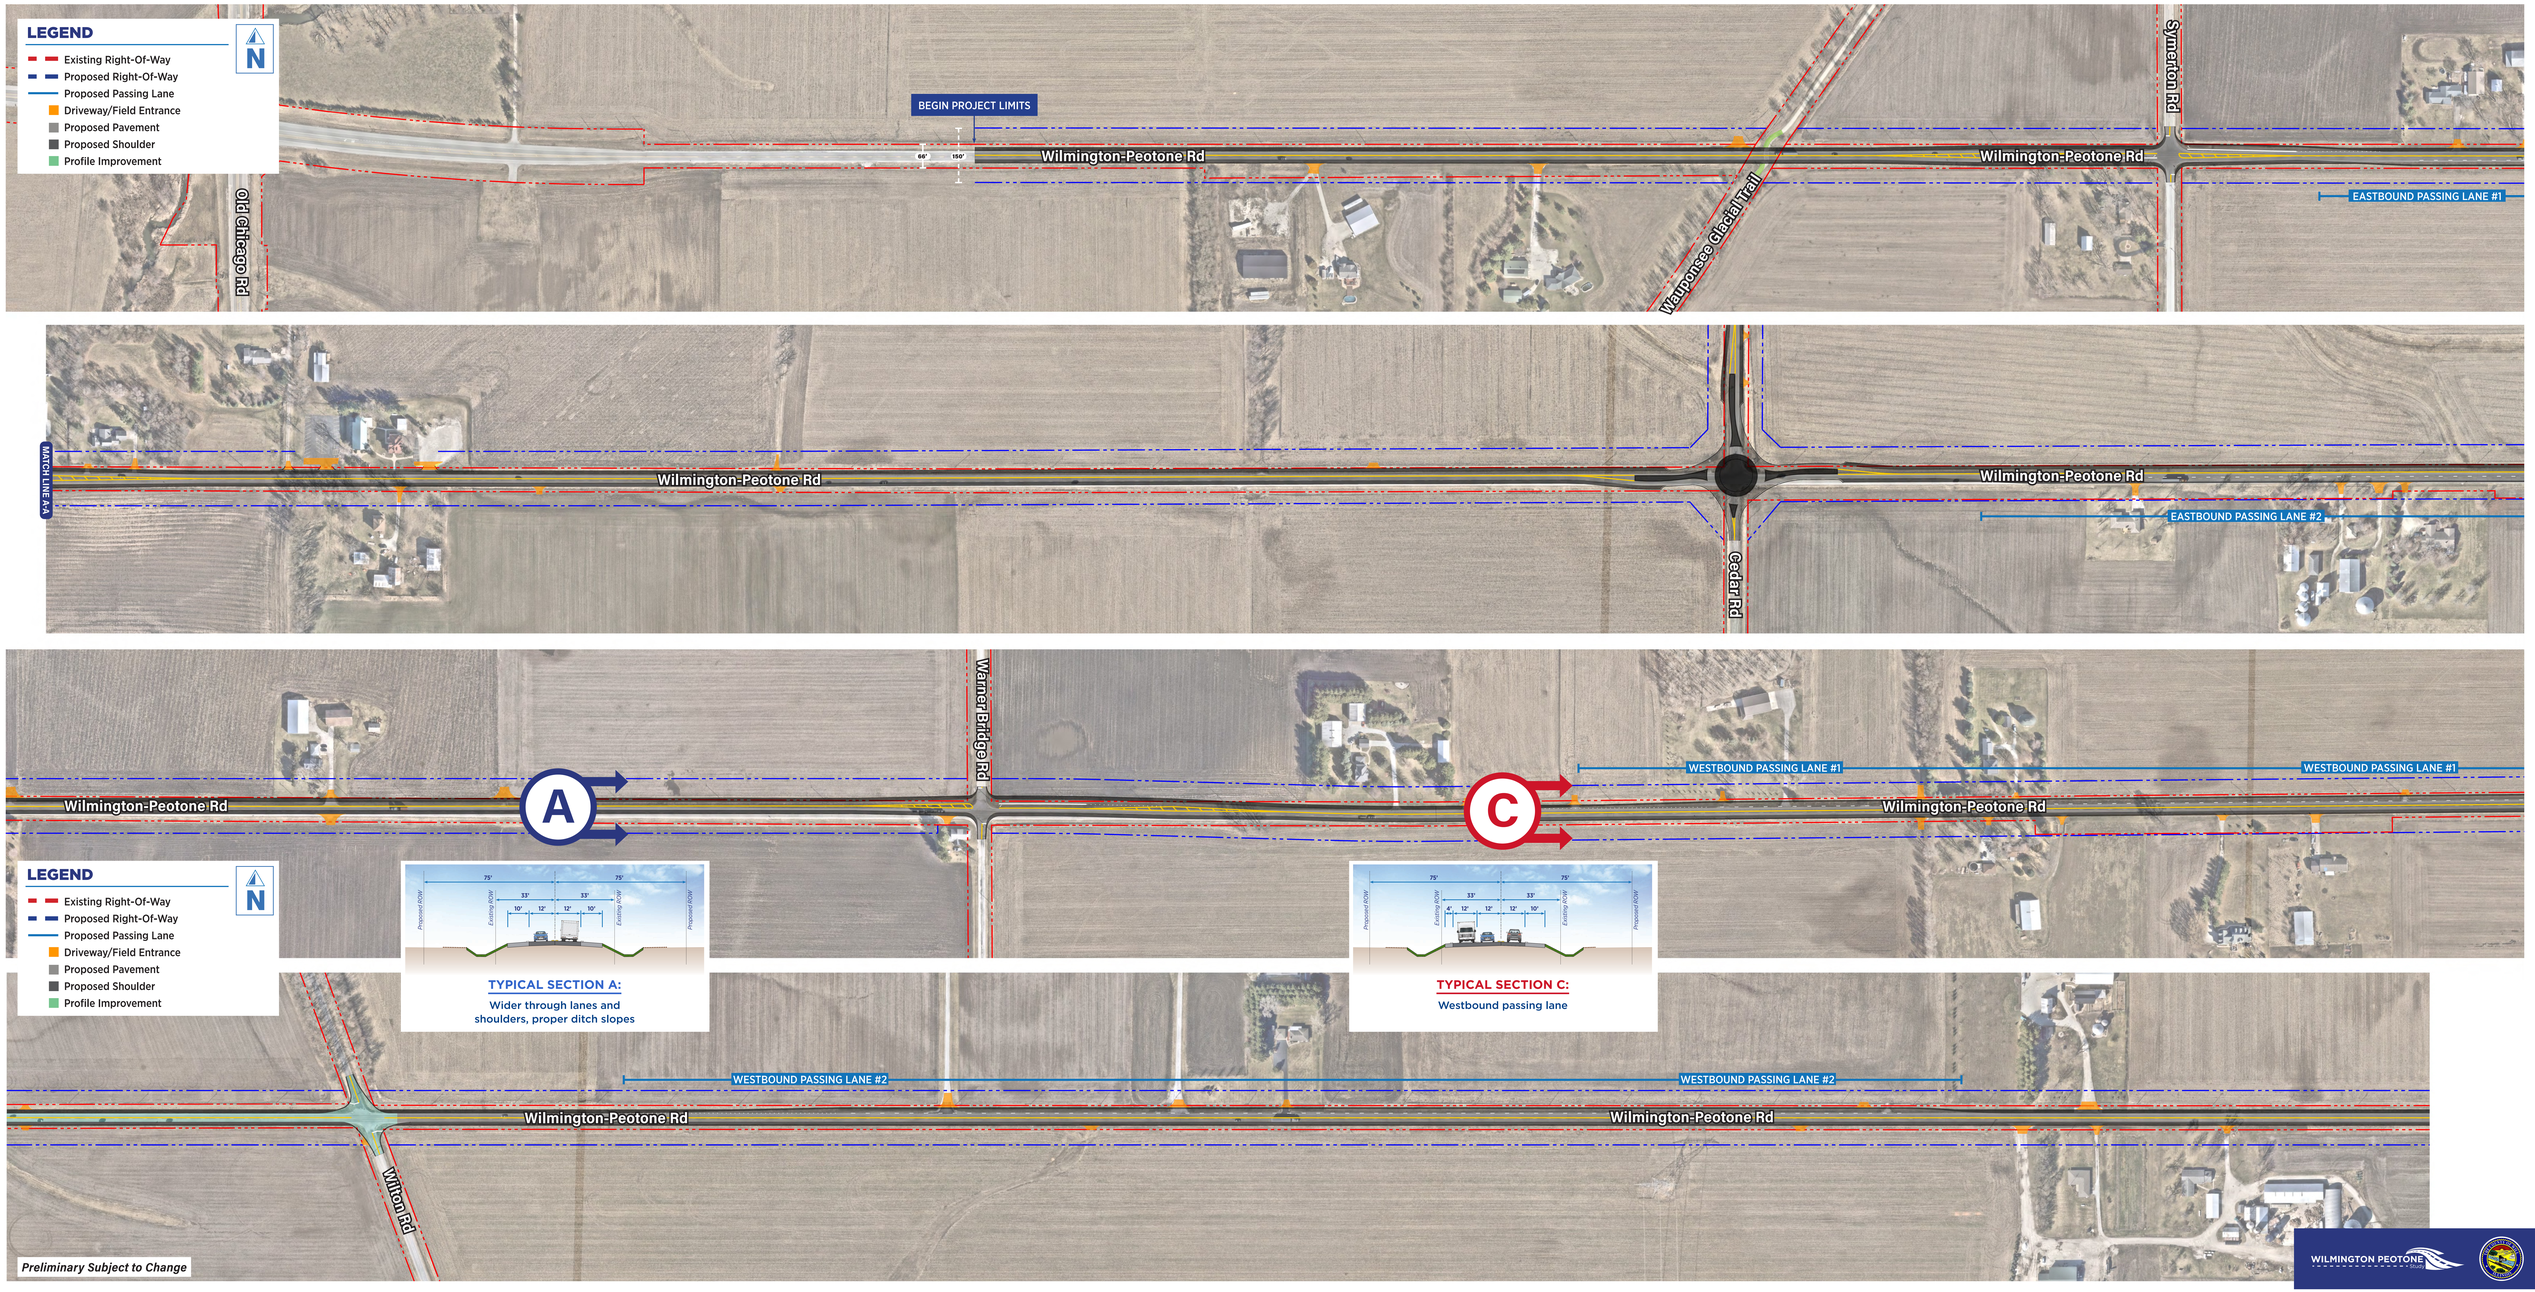
LEGEND
Existing Right-Of-Way
Proposed Right-Of-Way
Proposed Passing Lane
Driveway/Field Entrance
Proposed Pavement
Proposed Shoulder
Profile Improvement
N
BEGIN PROJECT LIMITS
66'
150'
Old Chicago Rd
Wilmington-Peotone Rd
Wauponsee Glacial Trail
Symerton Rd
Wilmington-Peotone Rd
EASTBOUND PASSING LANE #1
MATCH LINE A-A
Wilmington-Peotone Rd
Wilmington-Peotone Rd
EASTBOUND PASSING LANE #2
Cedar Rd
Wilmington-Peotone Rd
Warner Bridge Rd
A
C
WESTBOUND PASSING LANE #1
WESTBOUND PASSING LANE #1
Wilmington-Peotone Rd
Wilmington-Peotone Rd
75'
33'
33'
75'
10'
12'
12'
10'
Proposed ROW
Existing ROW
Existing ROW
Proposed ROW
TYPICAL SECTION A:
Wider through lanes and shoulders, proper ditch slopes
75'
33'
33'
75'
4'
12'
12'
10'
Proposed ROW
Existing ROW
Existing ROW
Proposed ROW
TYPICAL SECTION C:
Westbound passing lane
WESTBOUND PASSING LANE #2
WESTBOUND PASSING LANE #2
Wilmington-Peotone Rd
Wilmington-Peotone Rd
Wilton Rd
Preliminary Subject to Change

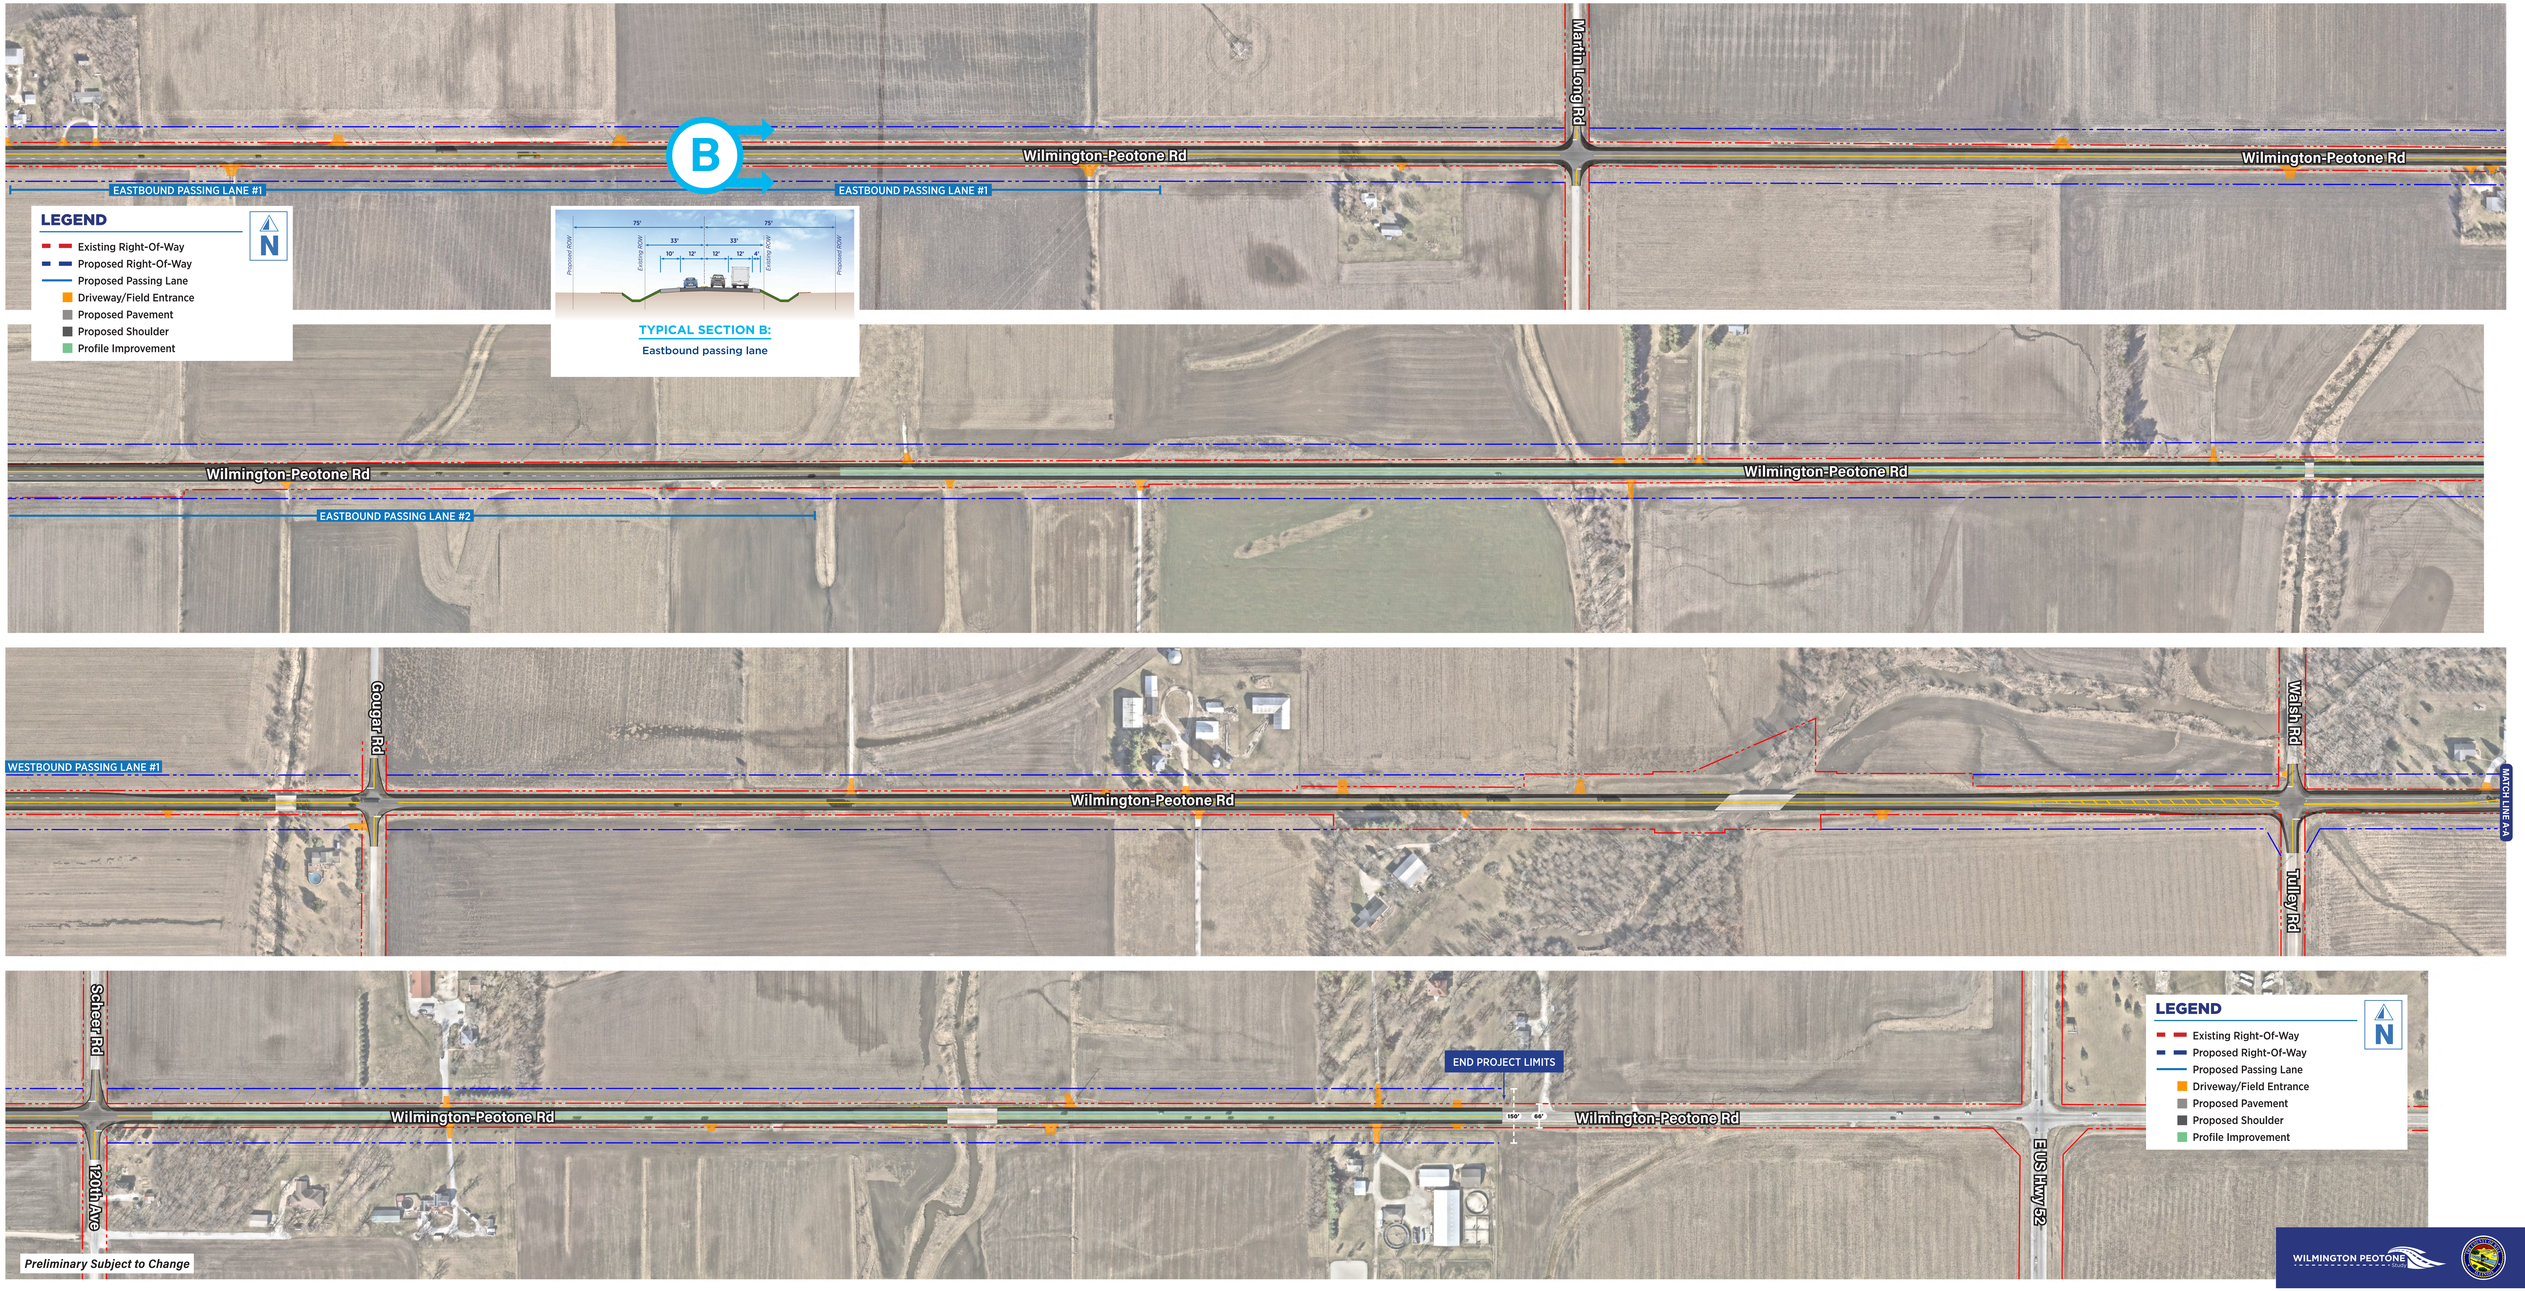
B
Martin Long Rd
Wilmington-Peotone Rd
Wilmington-Peotone Rd
EASTBOUND PASSING LANE #1
EASTBOUND PASSING LANE #1
LEGEND
Existing Right-Of-Way
Proposed Right-Of-Way
Proposed Passing Lane
Driveway/Field Entrance
Proposed Pavement
Proposed Shoulder
Profile Improvement
N
75'
75'
33'
33'
10'
12'
12'
12'
4'
Proposed ROW
Existing ROW
Existing ROW
Proposed ROW
TYPICAL SECTION B:
Eastbound passing lane
Wilmington-Peotone Rd
Wilmington-Peotone Rd
EASTBOUND PASSING LANE #2
Gouger Rd
Walsh Rd
WESTBOUND PASSING LANE #1
Wilmington-Peotone Rd
MATCH LINE A-A
Talley Rd
Scheer Rd
END PROJECT LIMITS
Wilmington-Peotone Rd
150'
60'
Wilmington-Peotone Rd
E US Hwy 52
120th Ave
LEGEND
Existing Right-Of-Way
Proposed Right-Of-Way
Proposed Passing Lane
Driveway/Field Entrance
Proposed Pavement
Proposed Shoulder
Profile Improvement
N
Preliminary Subject to Change
WILMINGTON PEOTONE